


K.R. MARKET

KENGERI

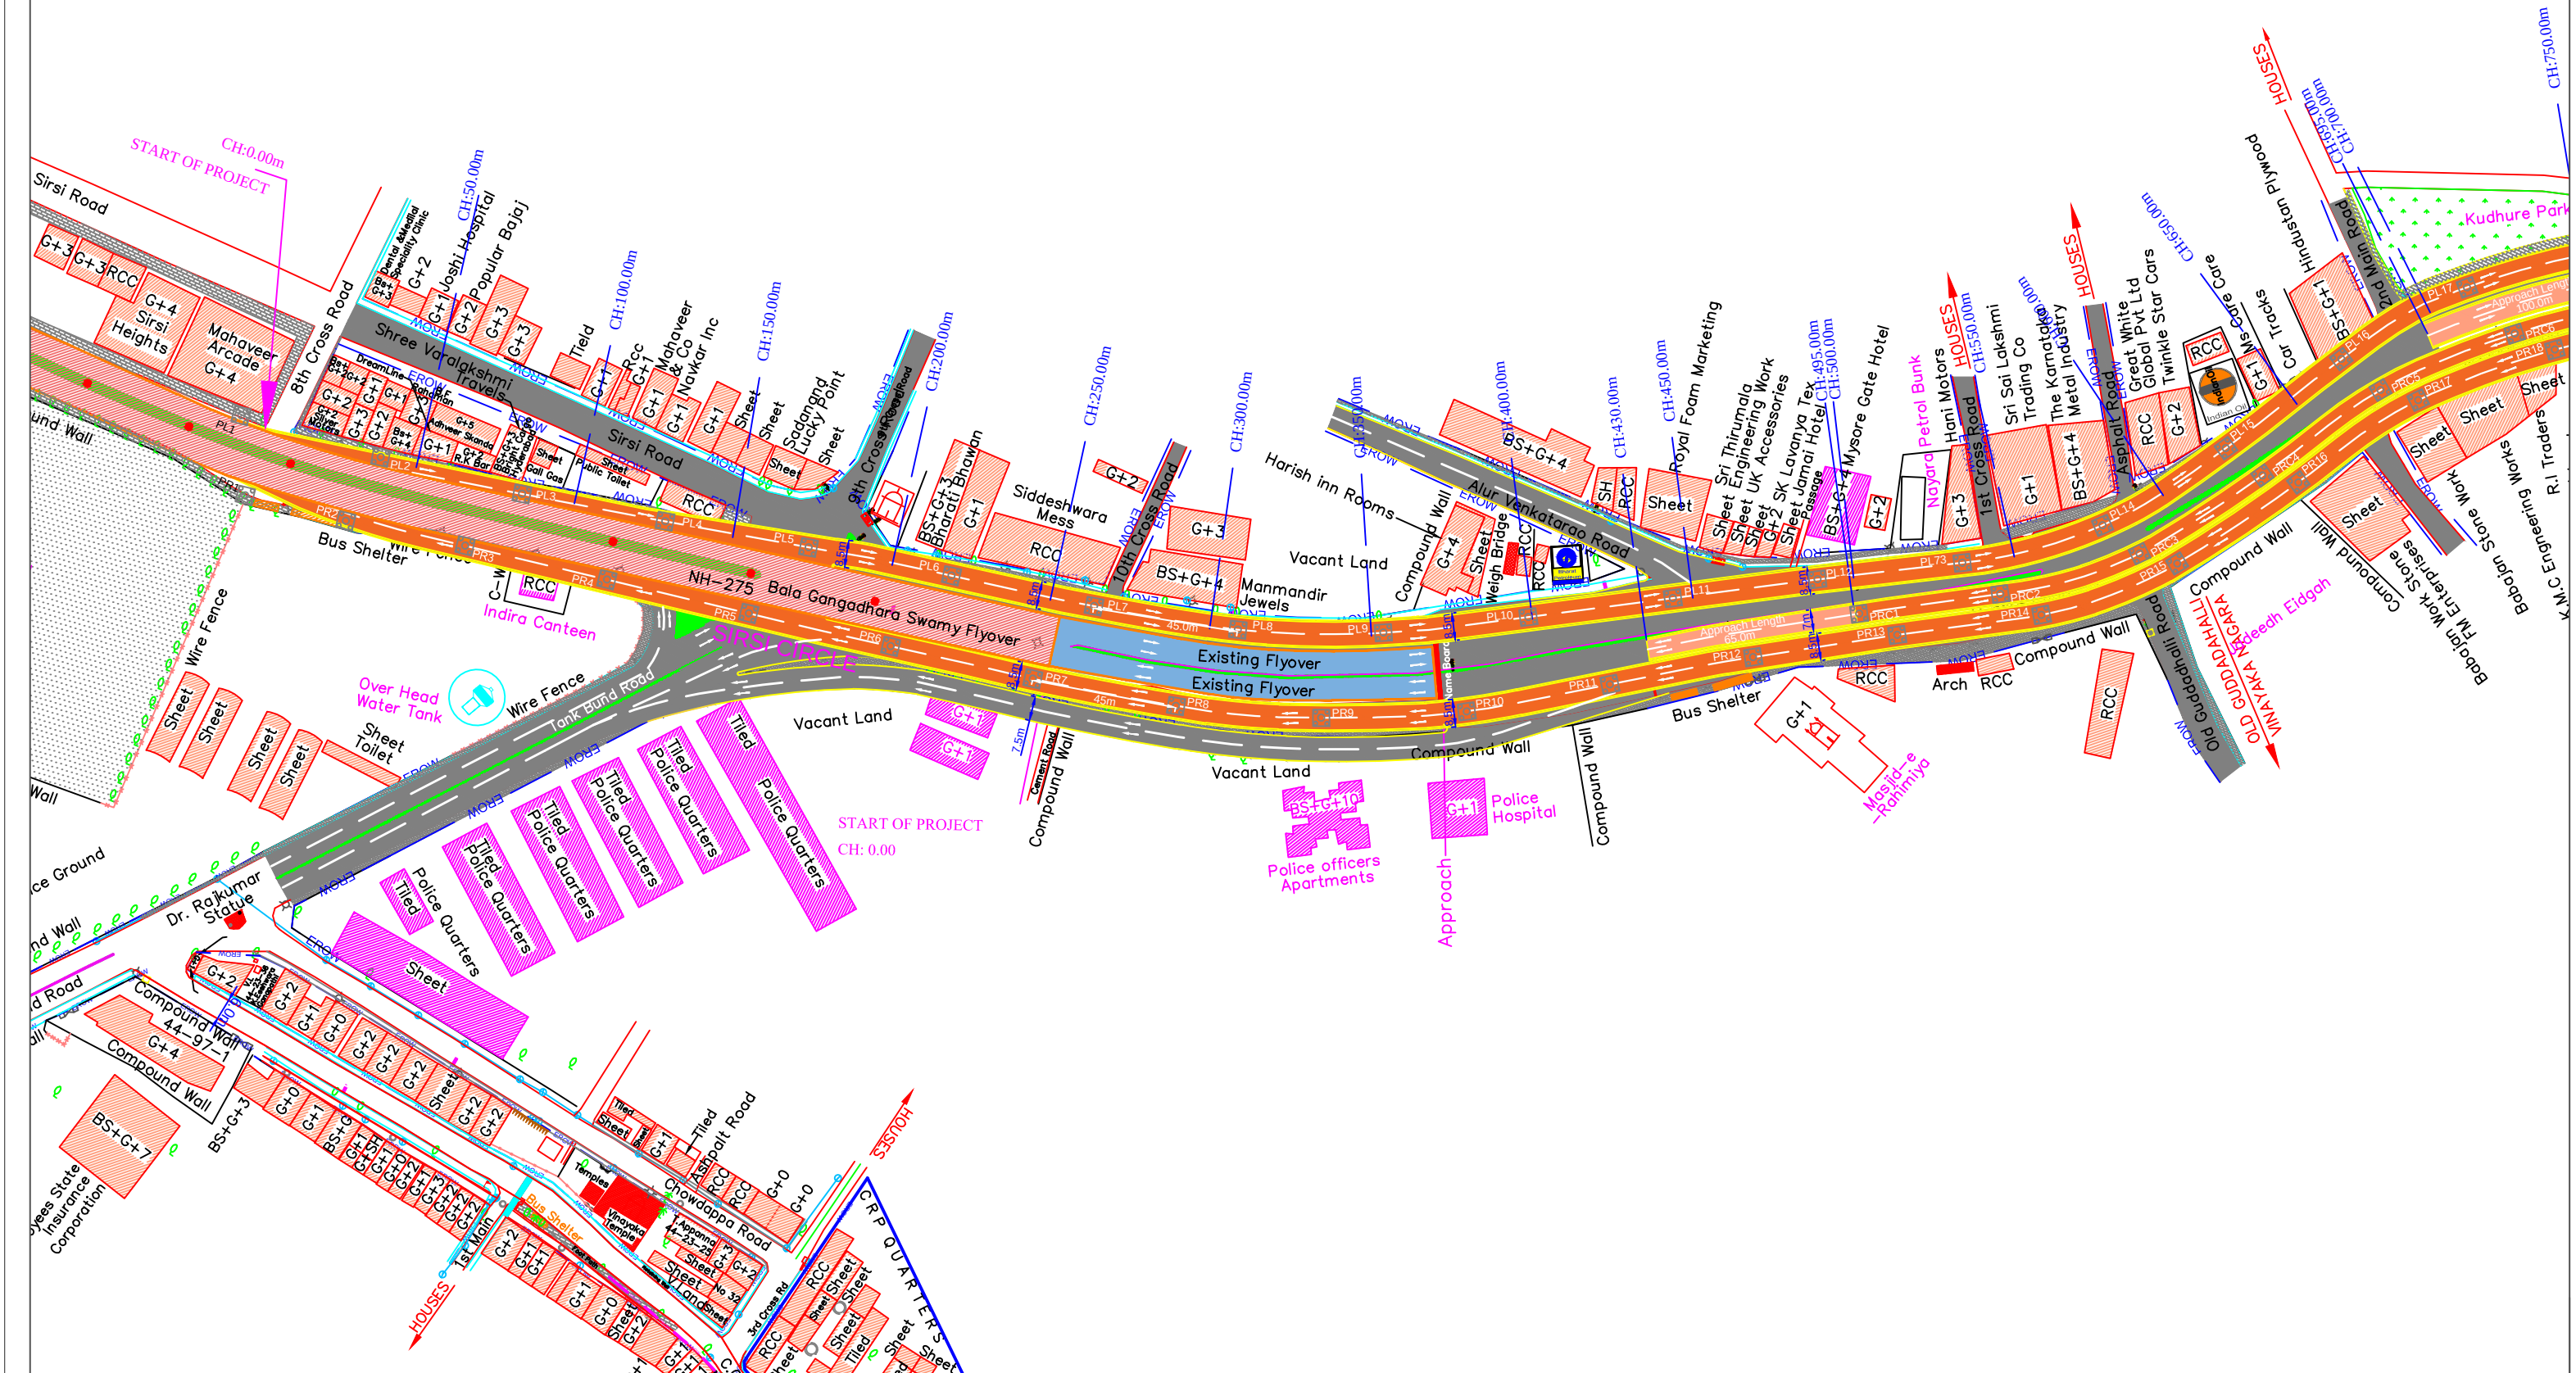

CLIENT:

BENGALURU SMART INFRASTRUCTURE LIMITED (B-SMILE)
#30/1,Thimmaiah Road, Miller Tank Bund Area,
Vasantha Nagar, Bengaluru - 560051.



CONSULTANTS:

Siddi Shakthi Projects
No.93/31, Asha Nivas, TG Layout,
Ittamadu, Banashankari 3rd Stage,
Hosakerehalli Post,Bengaluru - 560085.
Phone No : + 91 80 43008989
Email: ssprj2001@gmail.com



PROJECT:

Construction of Proposed Elevated Corridor from
Sirsi Circle to Nayandahalli on Mysuru Road

TITLE :

GENERAL ALIGNMENT DRAWING (GAD)

DRAWING NO :

SSP/DWG/PRJ/2025-26/19-7

DATE: 23-01-2026


SCALE = 1 : 2000

SHEET NO : 1 OF 7

☐ INFORMATION ☐ PRELIMINARY ☐ DRAFT ☐ APPROVAL ☒ TENDER ☐ CONSTRUCTION

K.R. MARKET

KENGERI

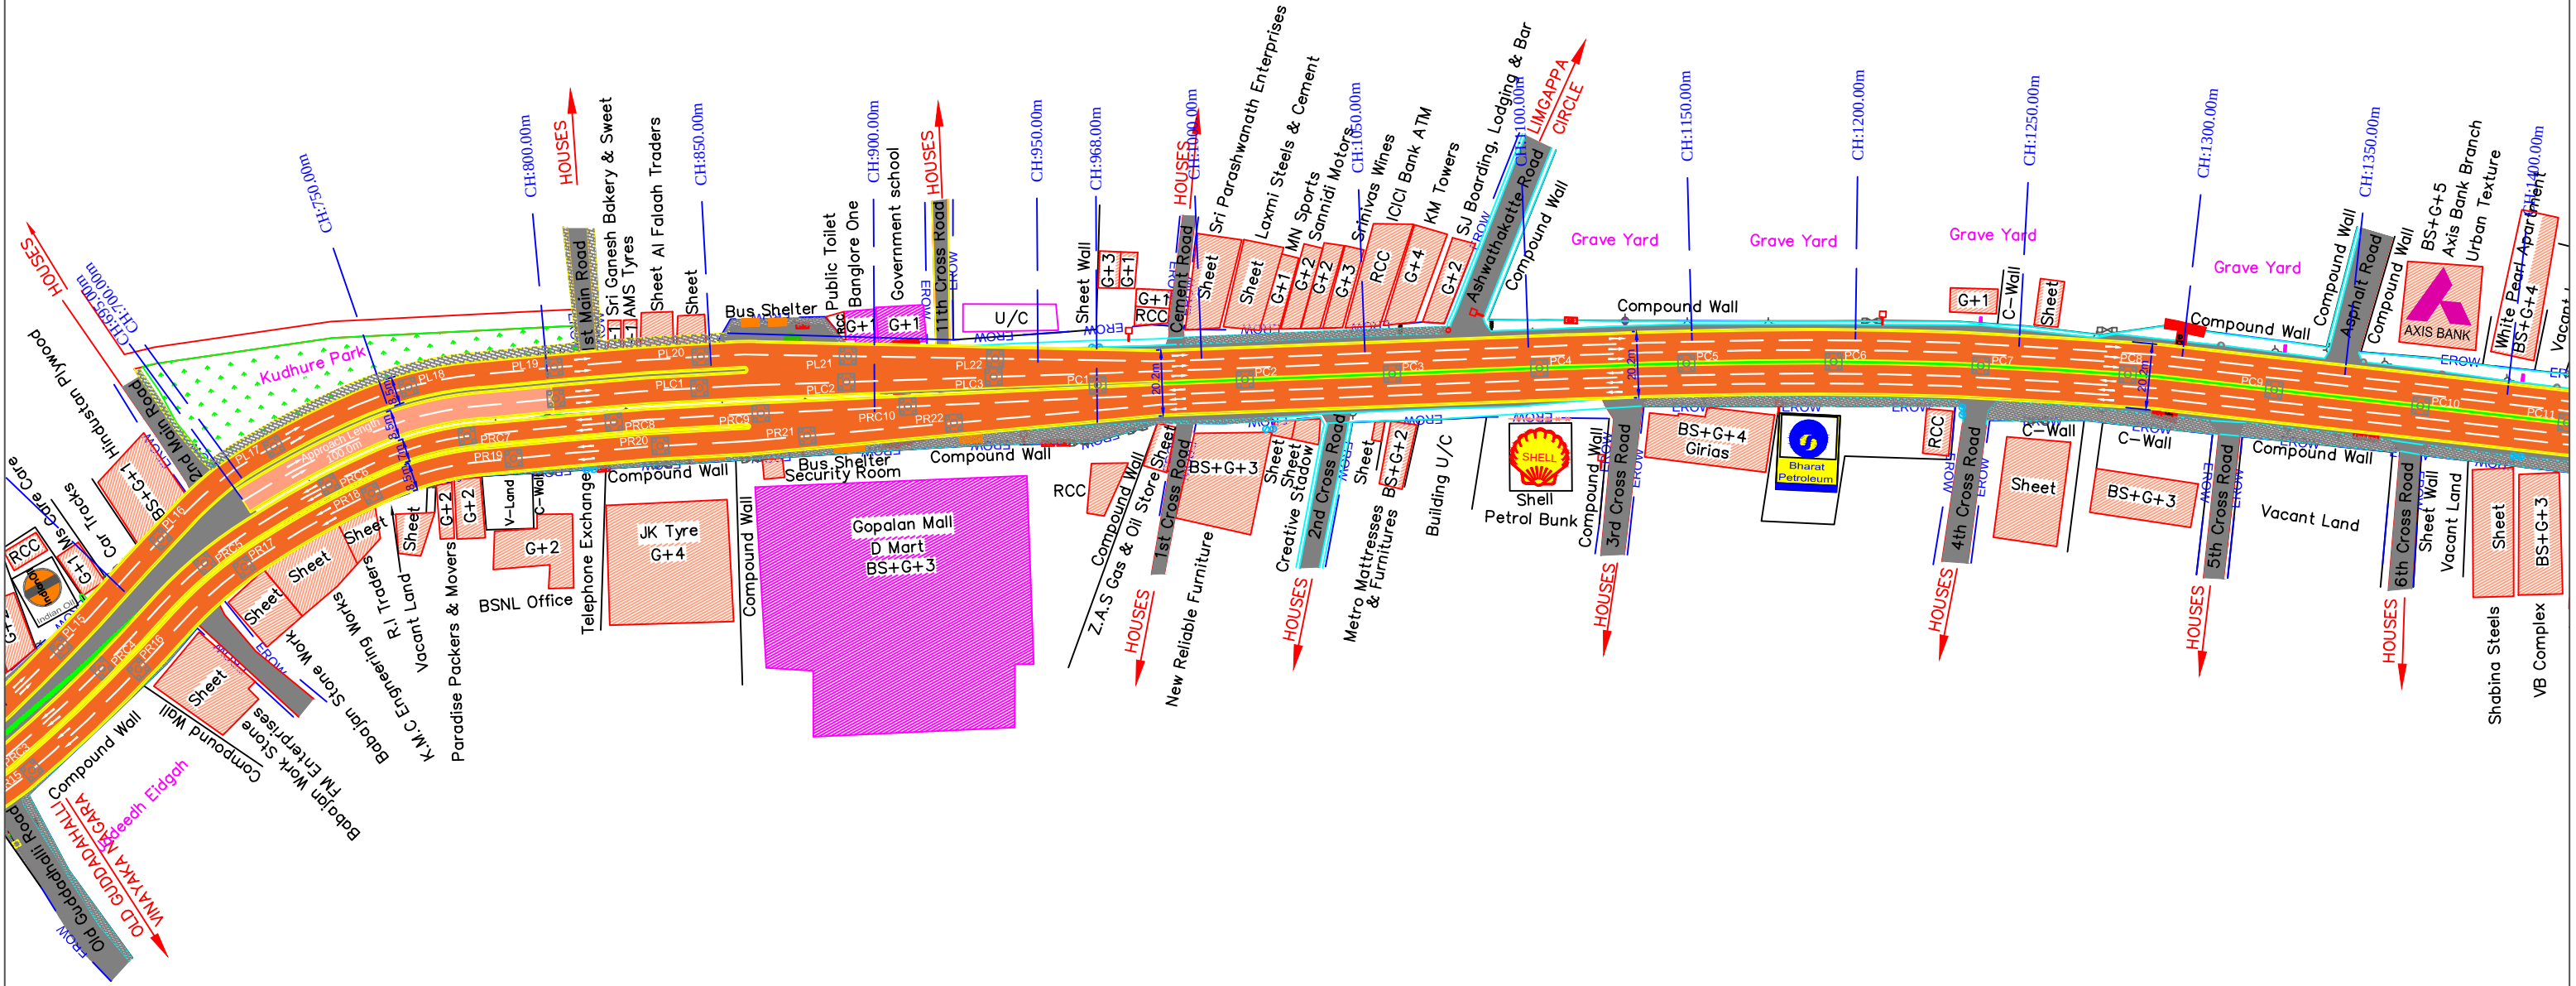

CLIENT:



BENGALURU SMART INFRASTRUCTURE LIMITED (B-SMILE)
#30/1,Thimmaiah Road, Miller Tank Bund Area,
Vasantha Nagar, Bengaluru - 560051.



CONSULTANTS:



Siddi Shakthi Projects
No.93/31, Asha Nivas, TG Layout,
Ittamadu, Banashankari 3rd Stage,
Hosakerehalli Post,Bengaluru - 560085.
Phone No : + 91 80 43008989
Email: ssprj2001@gmail.com

PROJECT:

Construction of Proposed Elevated Corridor from
Sirsi Circle to Nayandahalli on Mysuru Road

TITLE :

GENERAL ALIGNMENT DRAWING (GAD)

DRAWING NO :


SSP/DWG/PRJ/2025-26/19-7

DATE: 23-01-2026

SCALE = 1 : 2000


SHEET NO : 2 OF 7

☐ INFORMATION ☐ PRELIMINARY ☐ DRAFT ☐ APPROVAL ☒ TENDER ☐ CONSTRUCTION

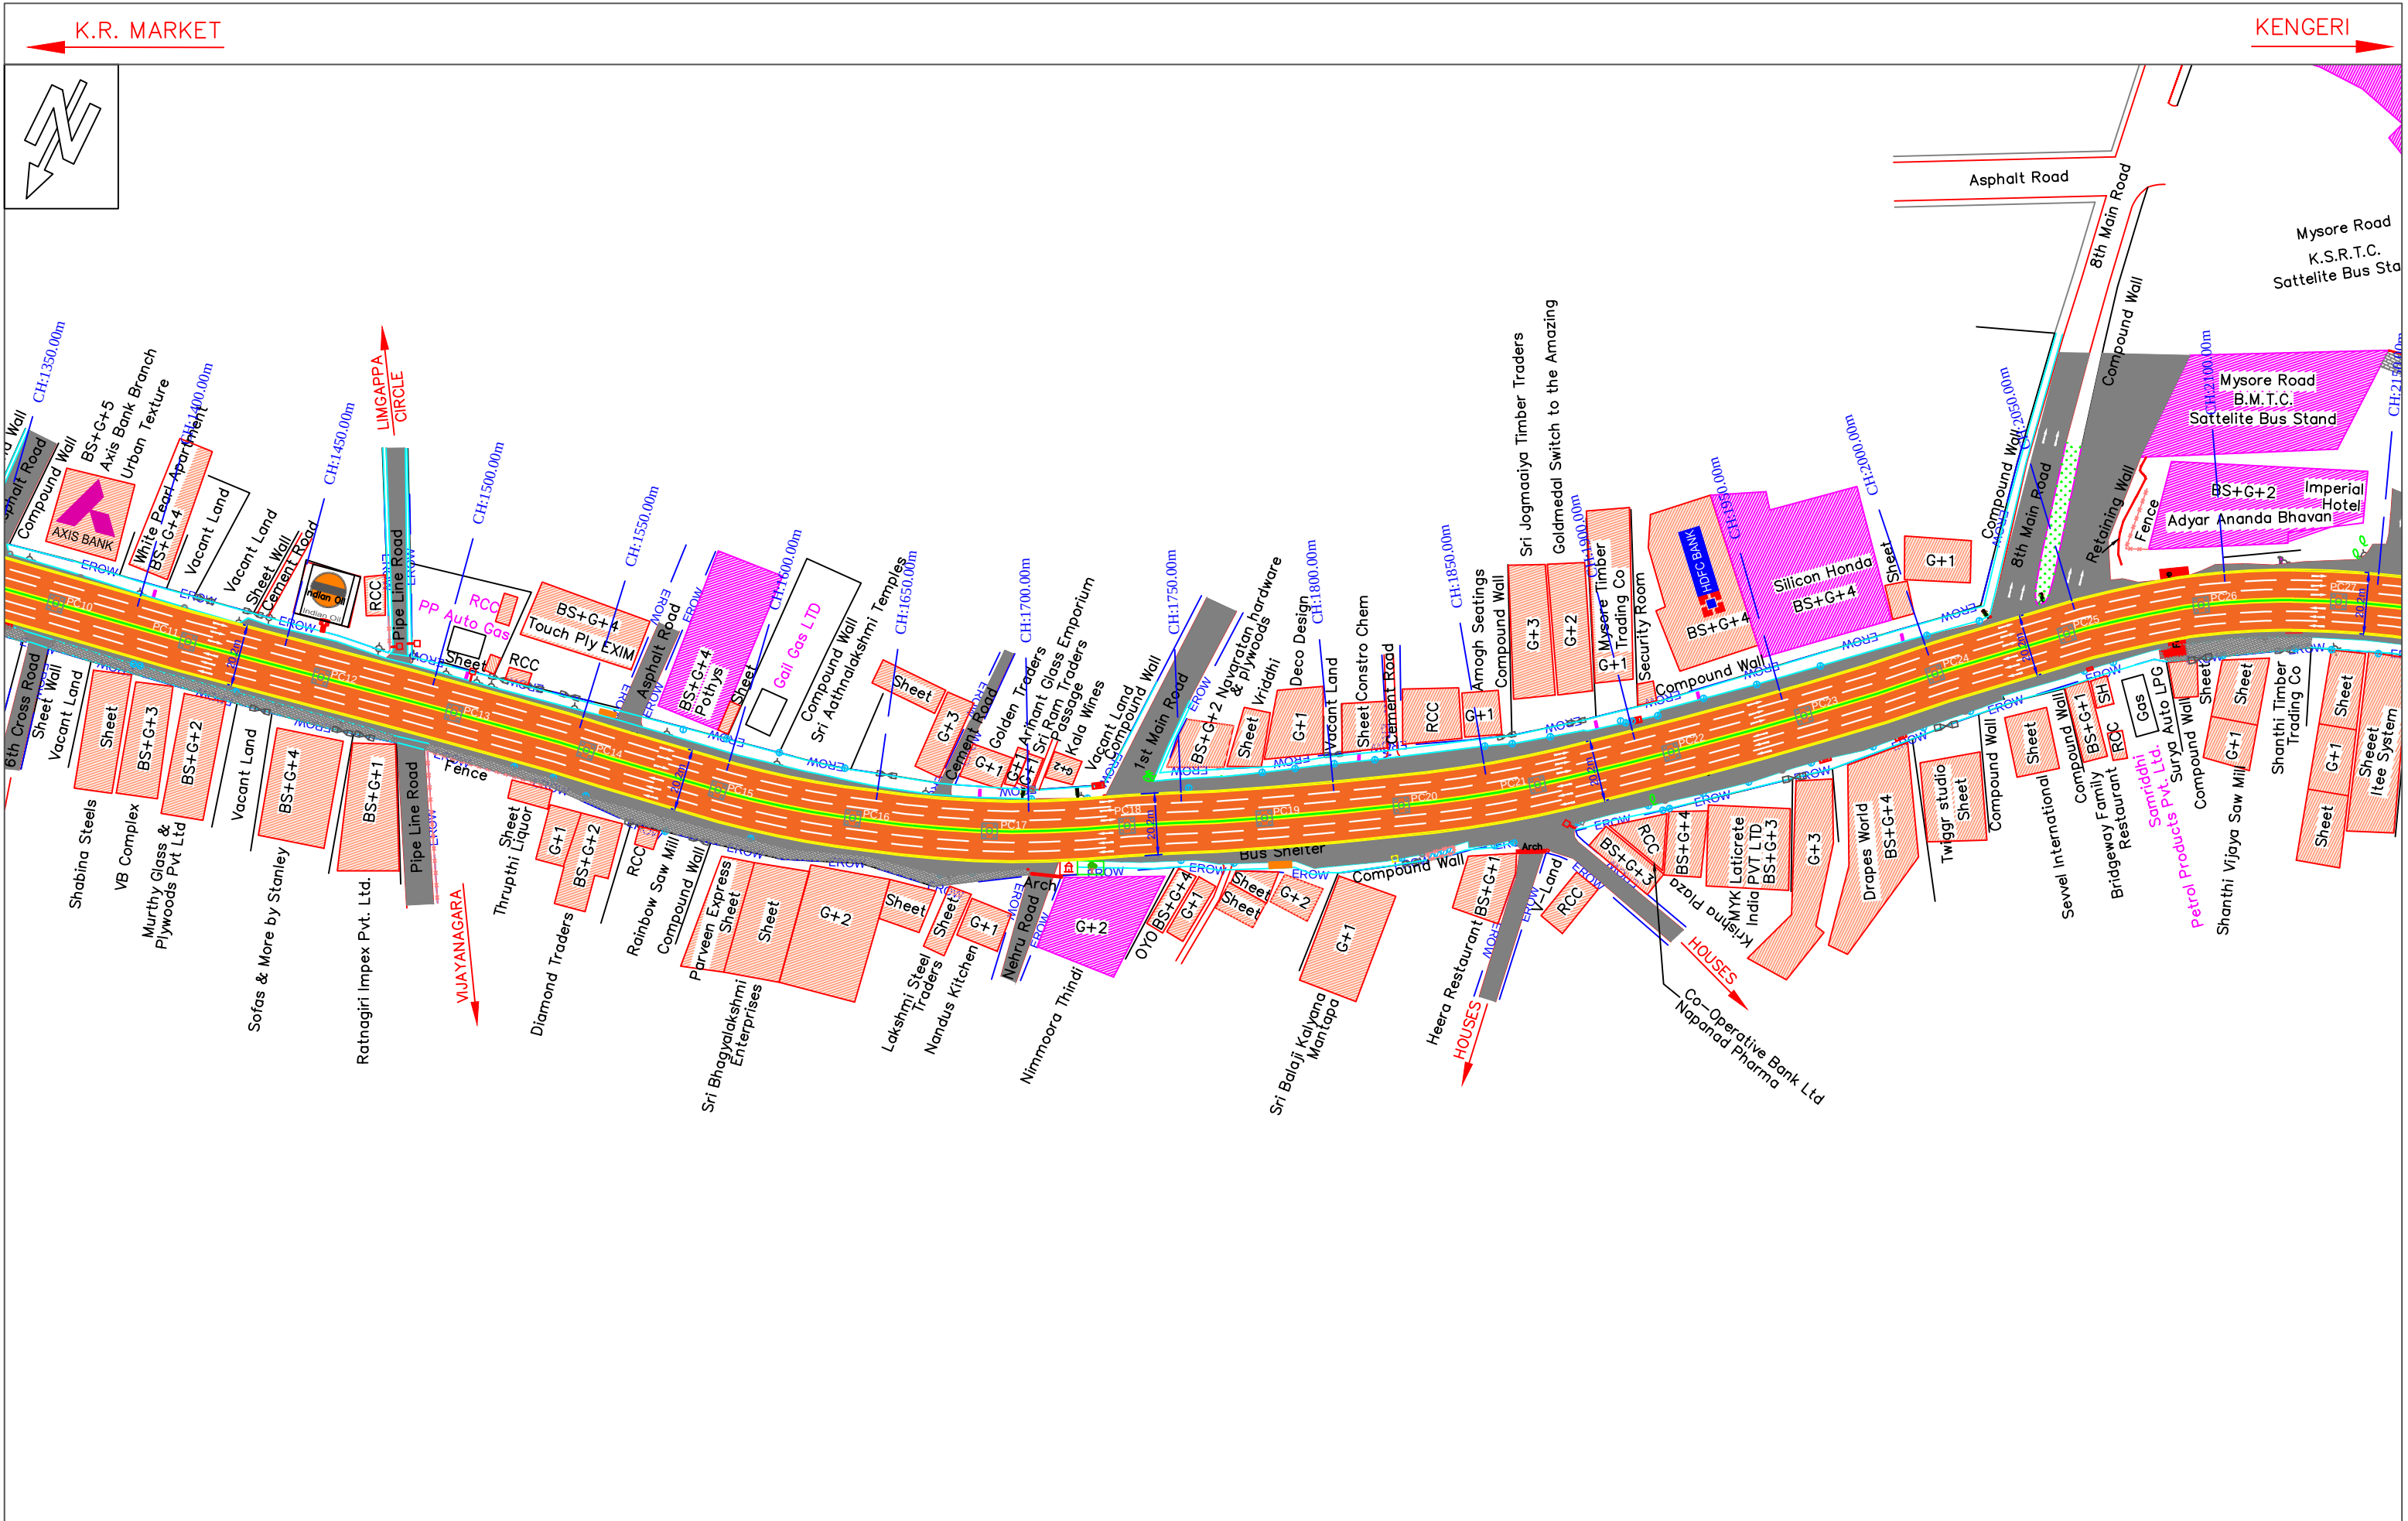


CLIENT: BENGALURU SMART INFRASTRUCTURE LIMITED (B-SMILE) #30/1,Thimmaiah Road, Miller Tank Bund Area, Vasantha Nagar, Bengaluru - 560051.		CONSULTANTS: Siddi Shakthi Projects No.93/31, Asha Nivas, TG Layout, Ittamadu, Banashankari 3rd Stage, Hosakerehalli Post,Bengaluru - 560085. Phone No : + 91 80 43008989 Email: ssprj2001@gmail.com		PROJECT: Construction of Proposed Elevated Corridor from Sirsi Circle to Nayandahalli on Mysuru Road		TITLE : GENERAL ALIGNMENT DRAWING (GAD)	
				DRAWING NO : SSP/DWG/PRJ/2025-26/19-7		DATE: 23-01-2026	SCALE = 1 : 2000
						SHEET NO : 3 OF 7	
☐ INFORMATION		☐ PRELIMINARY		☐ DRAFT		☐ APPROVAL	☒ TENDER
						☐ CONSTRUCTION	



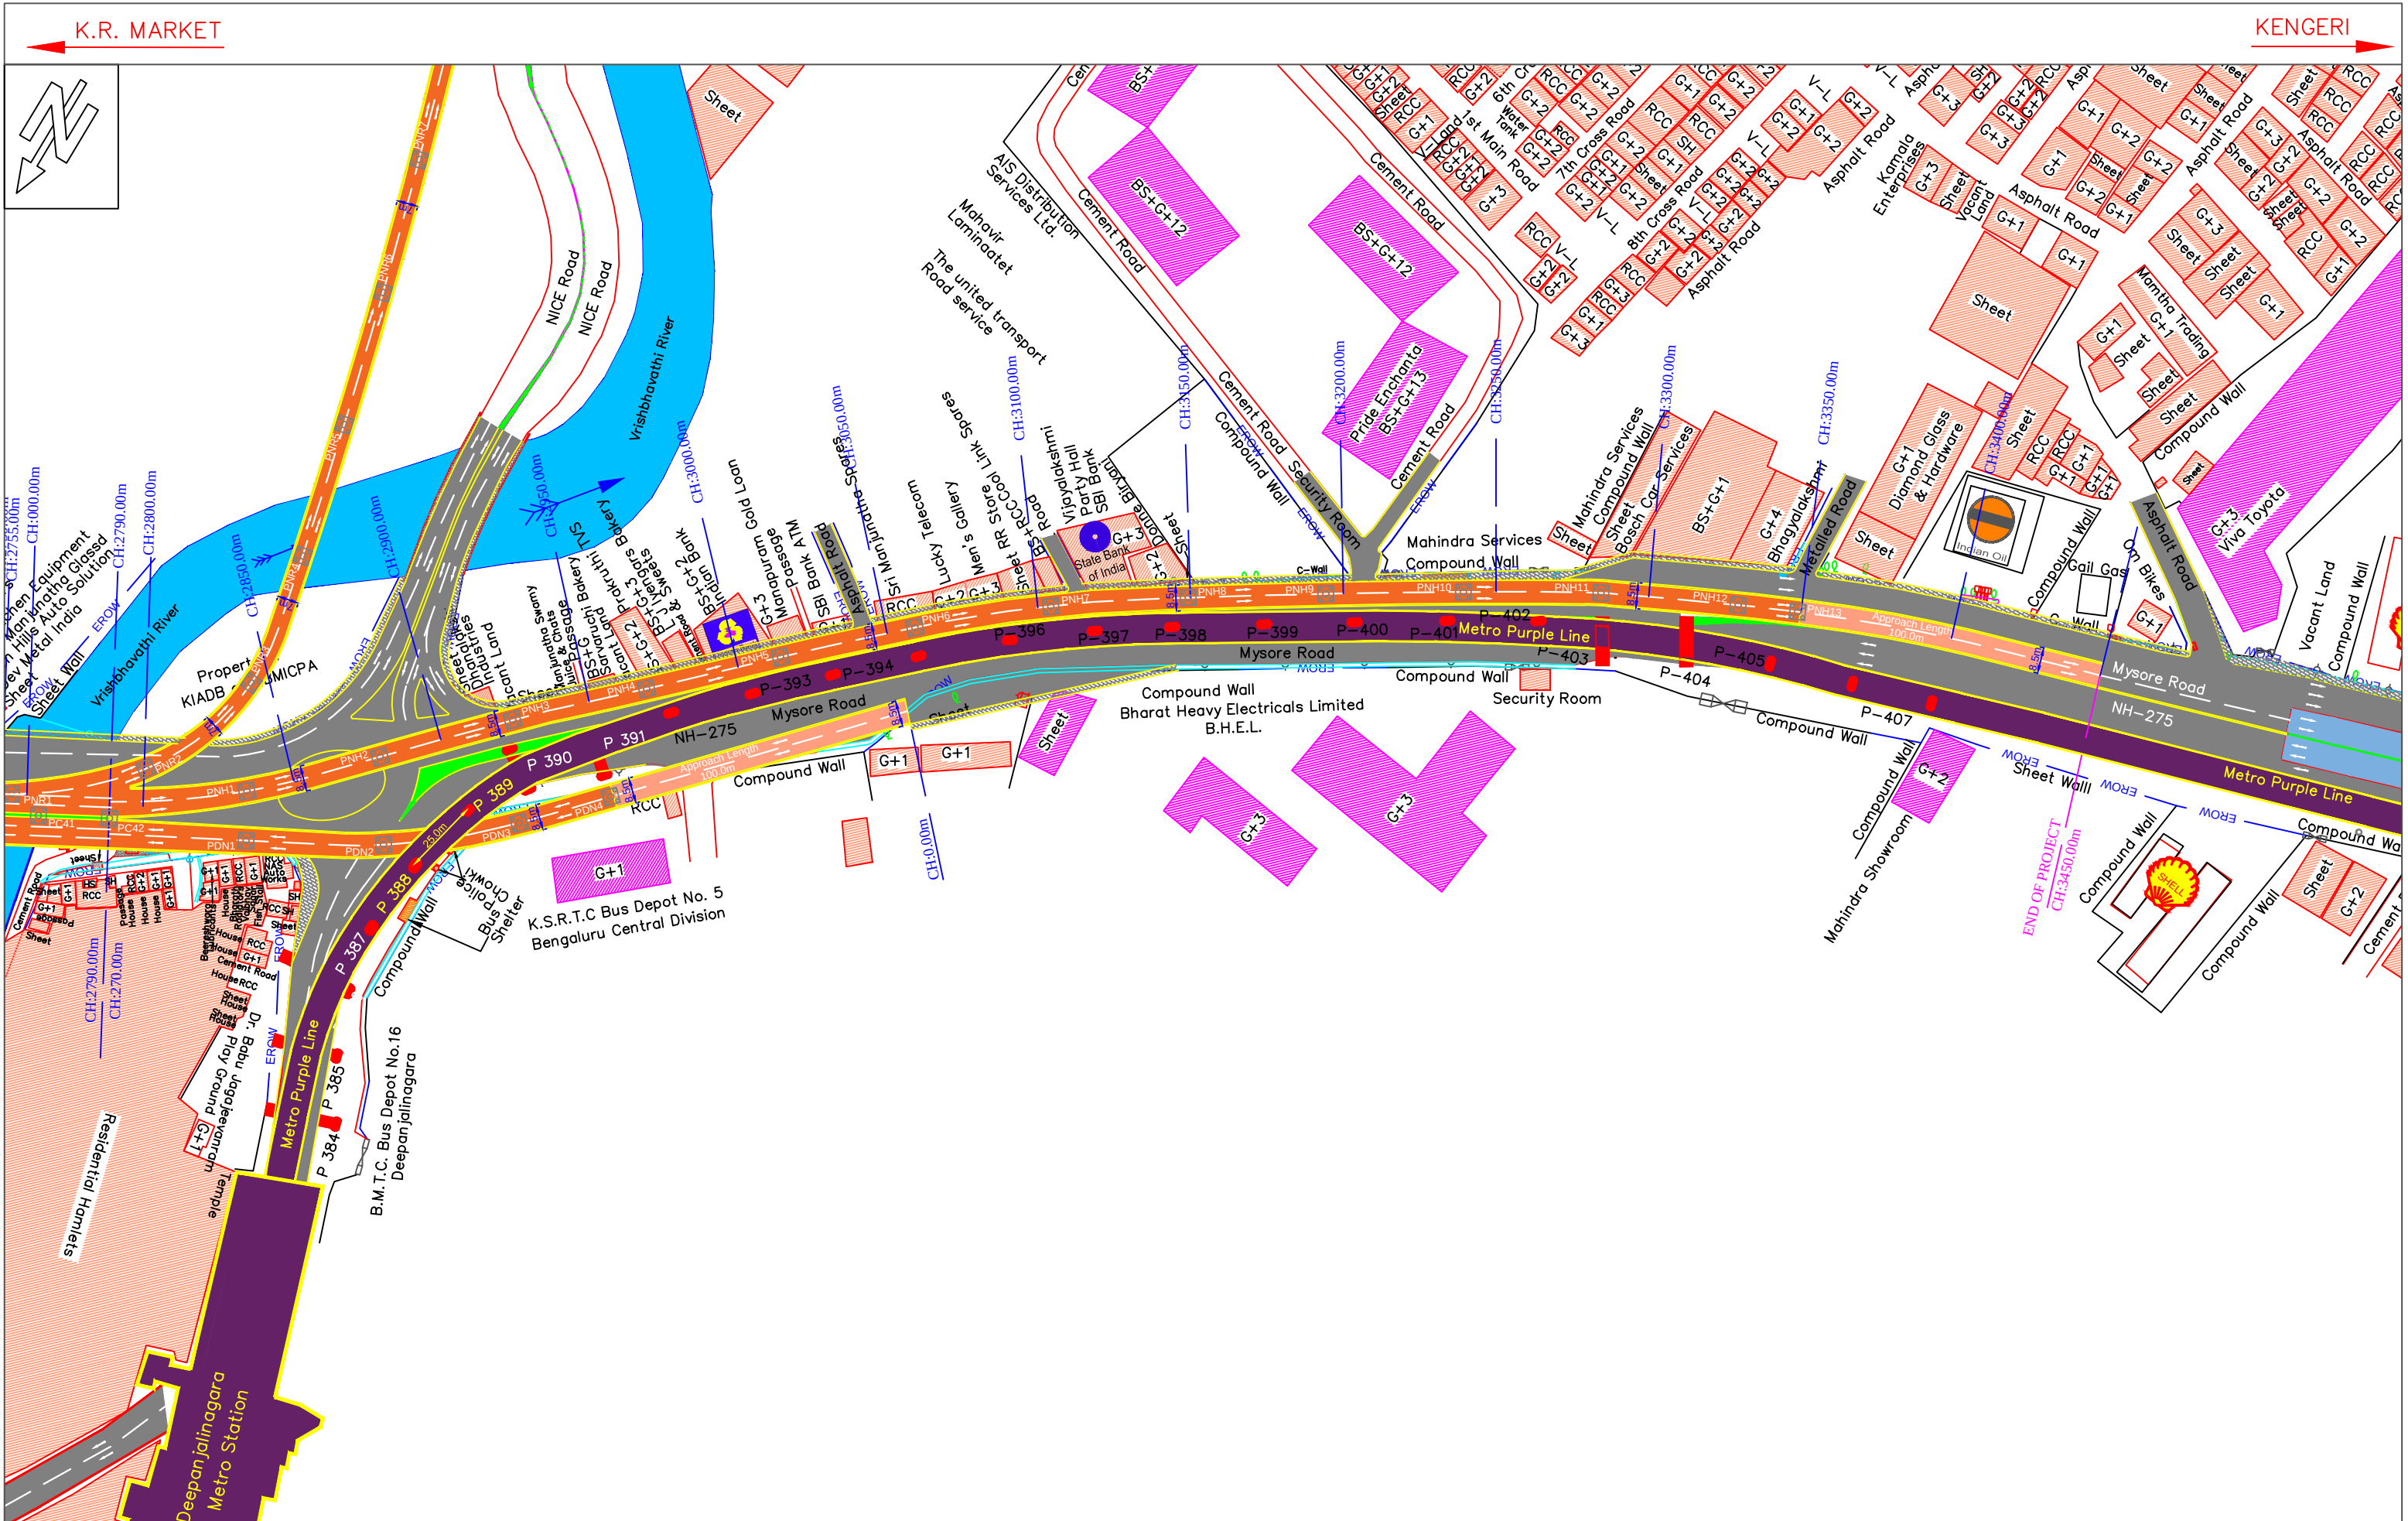


CLIENT:		CONSULTANTS:		PROJECT:		TITLE :		
 BENGALURU SMART INFRASTRUCTURE LIMITED (B-SMILE) #30/1,Thimmaiah Road, Miller Tank Bund Area, Vasantha Nagar, Bengaluru - 560051.		 B-Smile 		Siddi Shakthi Projects No.93/31, Asha Nivas, TG Layout, Ittamadu, Banashankari 3rd Stage, Hosakerehalli Post,Bengaluru - 560085. Phone No : + 91 80 43008989 Email: ssprj2001@gmail.com		GENERAL ALIGNMENT DRAWING (GAD)		
				Construction of Proposed Elevated Corridor from Sirsi Circle to Nayandahalli on Mysuru Road		DRAWING NO : SSP/DWG/PRJ/2025-26/19-7		DATE: 23-01-2026
						SCALE = 1 : 2000		SHEET NO : 5 OF 7
						☐ INFORMATION ☐ PRELIMINARY ☐ DRAFT ☐ APPROVAL ☒ TENDER ☐ CONSTRUCTION		

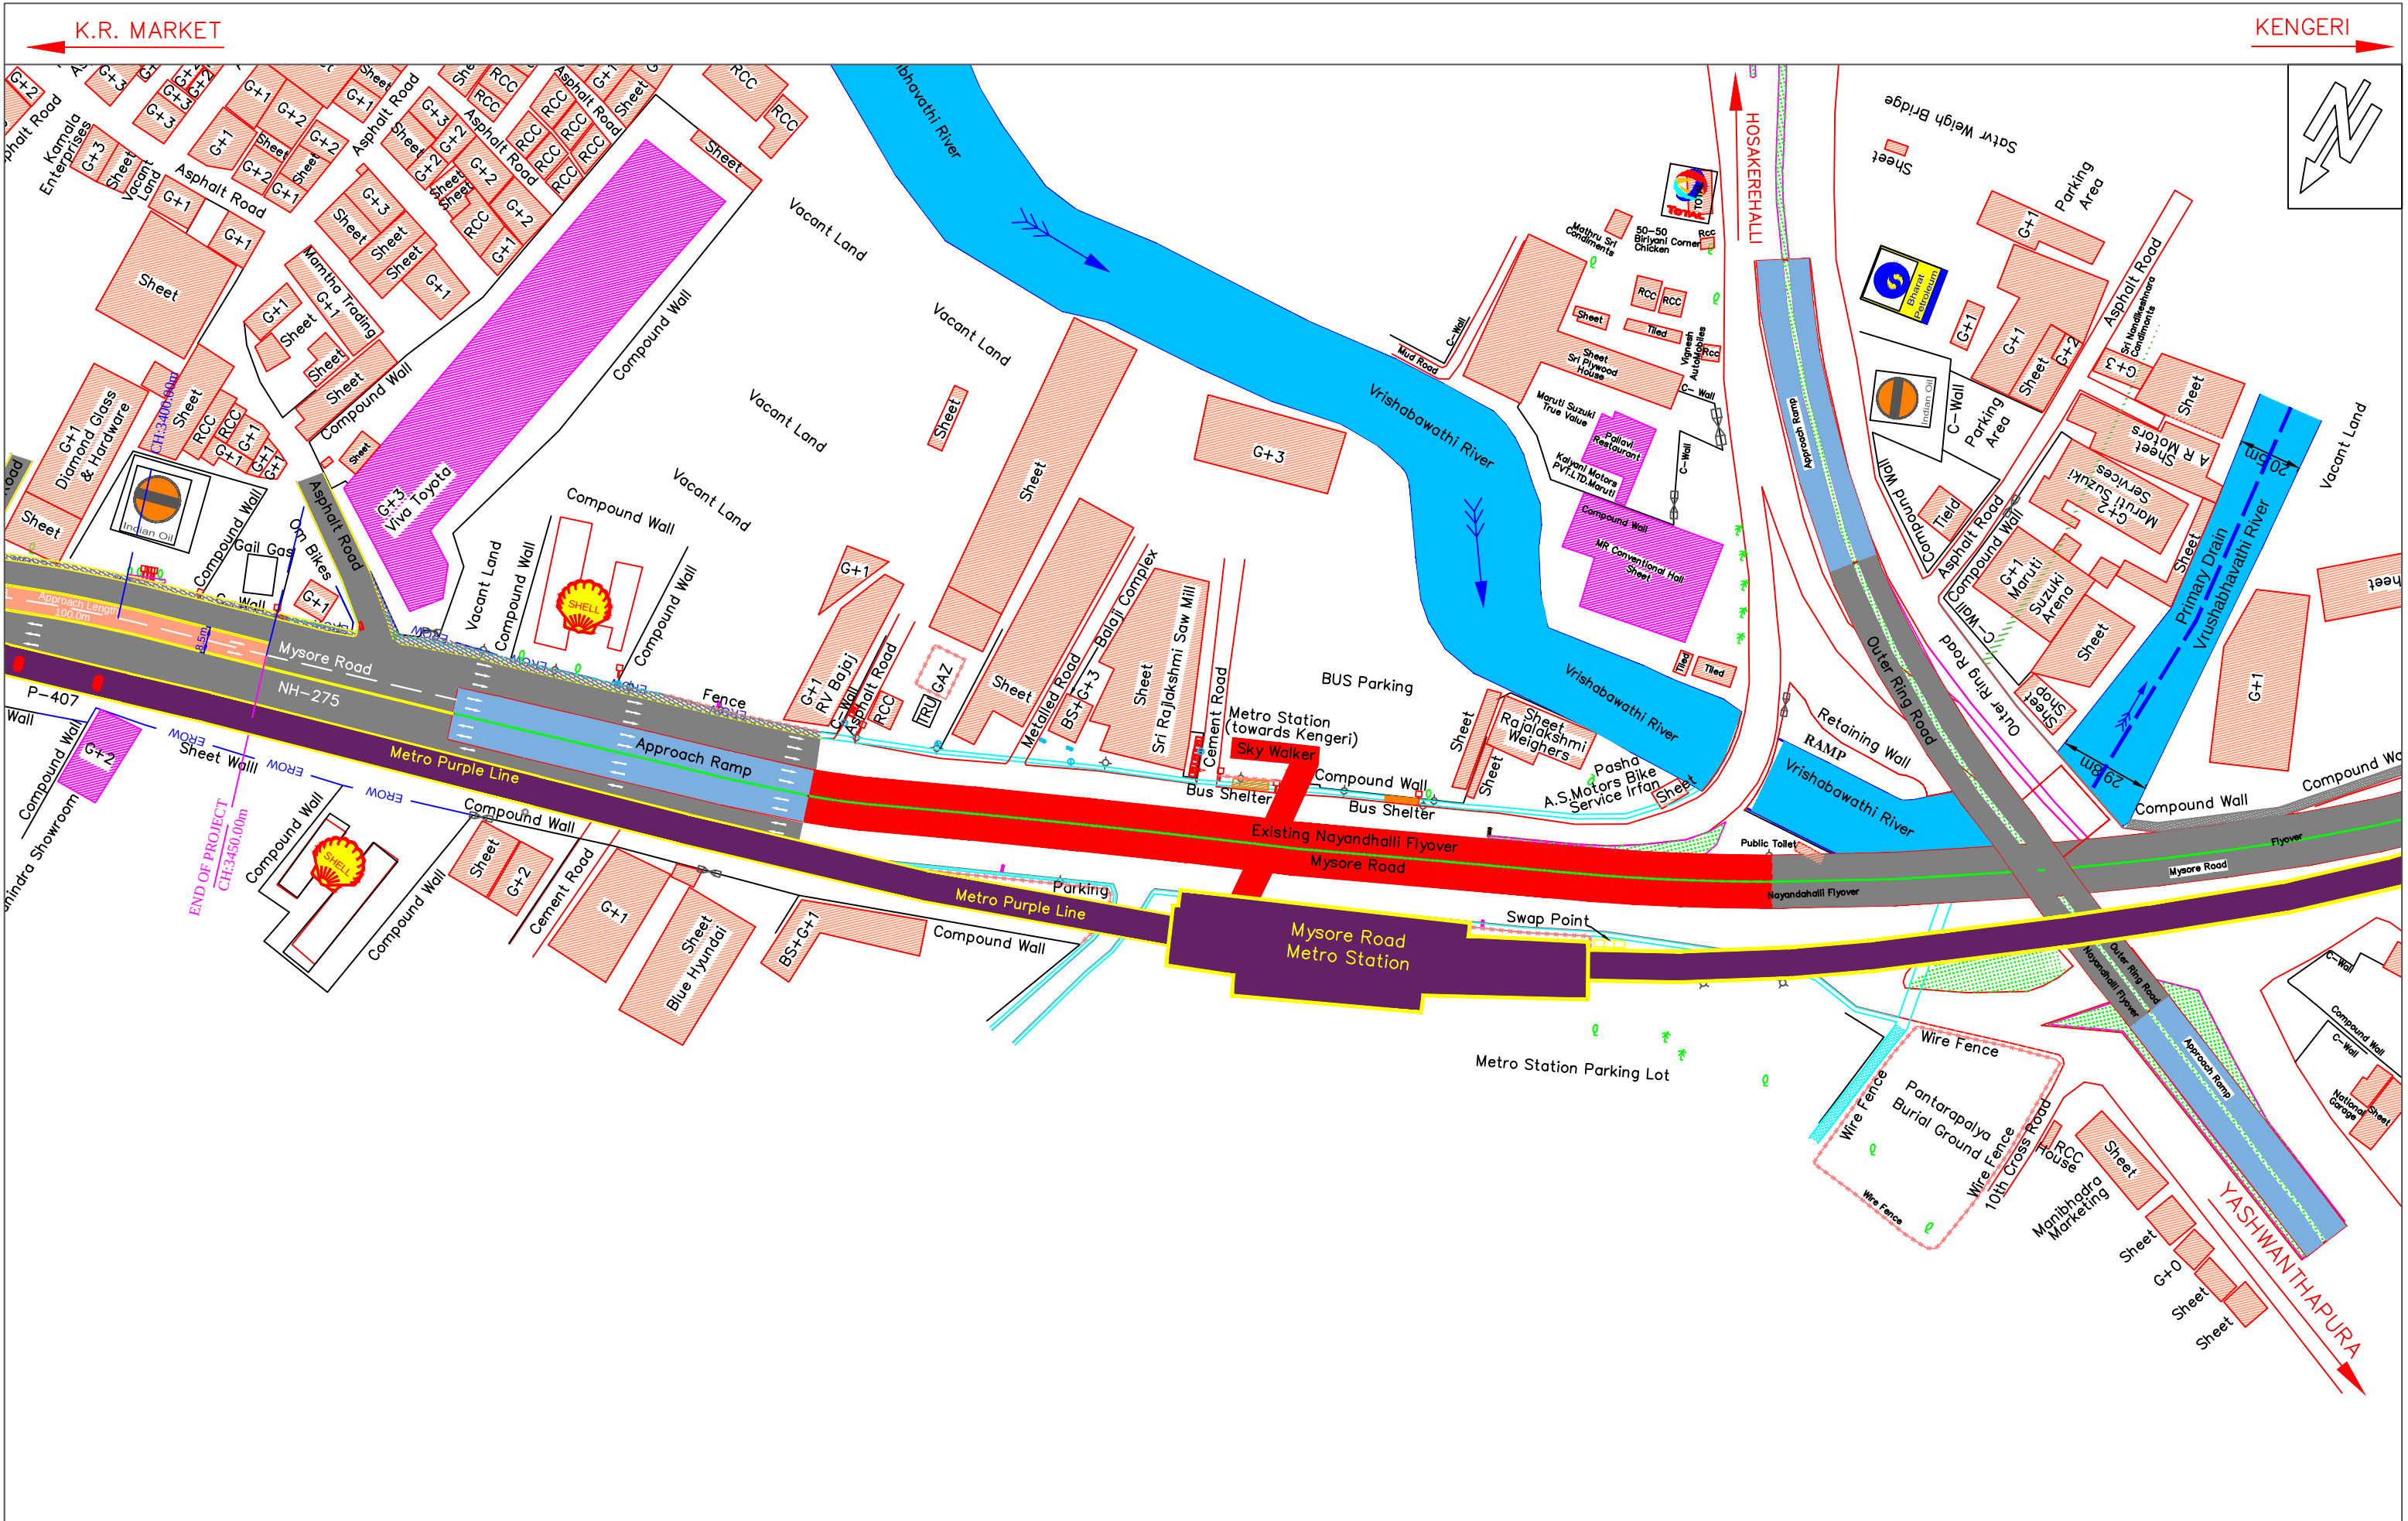

CLIENT:  BENGALURU SMART INFRASTRUCTURE LIMITED (B-SMILE) #30/1,Thimmaiah Road, Miller Tank Bund Area, Vasantha Nagar, Bengaluru - 560051.		CONSULTANTS:   Siddhi Shakthi Projects No.93/31, Asha Nivas, TG Layout, Ittamadu, Banashankari 3rd Stage, Hosakerehalli Post,Bengaluru - 560085. Phone No : + 91 80 43008989 Email: ssprj2001@gmail.com		PROJECT: Construction of Proposed Elevated Corridor from Sirsi Circle to Nayandahalli on Mysuru Road		TITLE : GENERAL ALIGNMENT DRAWING (GAD)		
						DRAWING NO : SSP/DWG/PRJ/2025-26/19-7	DATE: 23-01-2026	SCALE = 1 : 2000 SHEET NO : 6 OF 7
						☐ INFORMATION ☐ PRELIMINARY ☐ DRAFT ☐ APPROVAL ☒ TENDER ☐ CONSTRUCTION		

B.H.E.L. JUNCTION

HOSAKEREHALLI

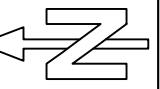

CLIENT:		CONSULTANTS:		PROJECT:		TITLE :		
				Construction of Proposed Elevated Corridor from		GENERAL ALIGNMENT DRAWING (GAD)		
BENGALURU SMART INFRASTRUCTURE LIMITED (B-SMILE)		Siddhi Shakthi Projects		No.93/31, Asha Nivas, TG Layout,		DRAWING NO :		SCALE = 1 : 2000
#30/1,Thimmaiah Road, Miller Tank Bund Area,		No.93/31, Asha Nivas, TG Layout,		Ittamadu, Banashankari 3rd Stage,		SSP/DWG/PRJ/2025-26/19-7		SHEET NO : 7 OF 7
Vasantha Nagar, Bengaluru - 560051.		Hosakerekhalli Post,Bengaluru - 560085.		Phone No : + 91 80 43008989		DATE: 23-01-2026		
		Email: ssprj2001@gmail.com		Sirsi Circle to Nayandahalli on Mysuru Road		☐ INFORMATION ☐ PRELIMINARY ☐ DRAFT ☐ APPROVAL ☒ TENDER ☐ CONSTRUCTION		